TYPE	YEAR	PROJECT NO.	SHEET NO.
PRELIM.	2015	N/A	1

TANGENT SECTION

(BASED ON STD. DWG. RD01-TS-2B, RD01-TS-3C, RD01-TS-5B & RD01-TS-6)

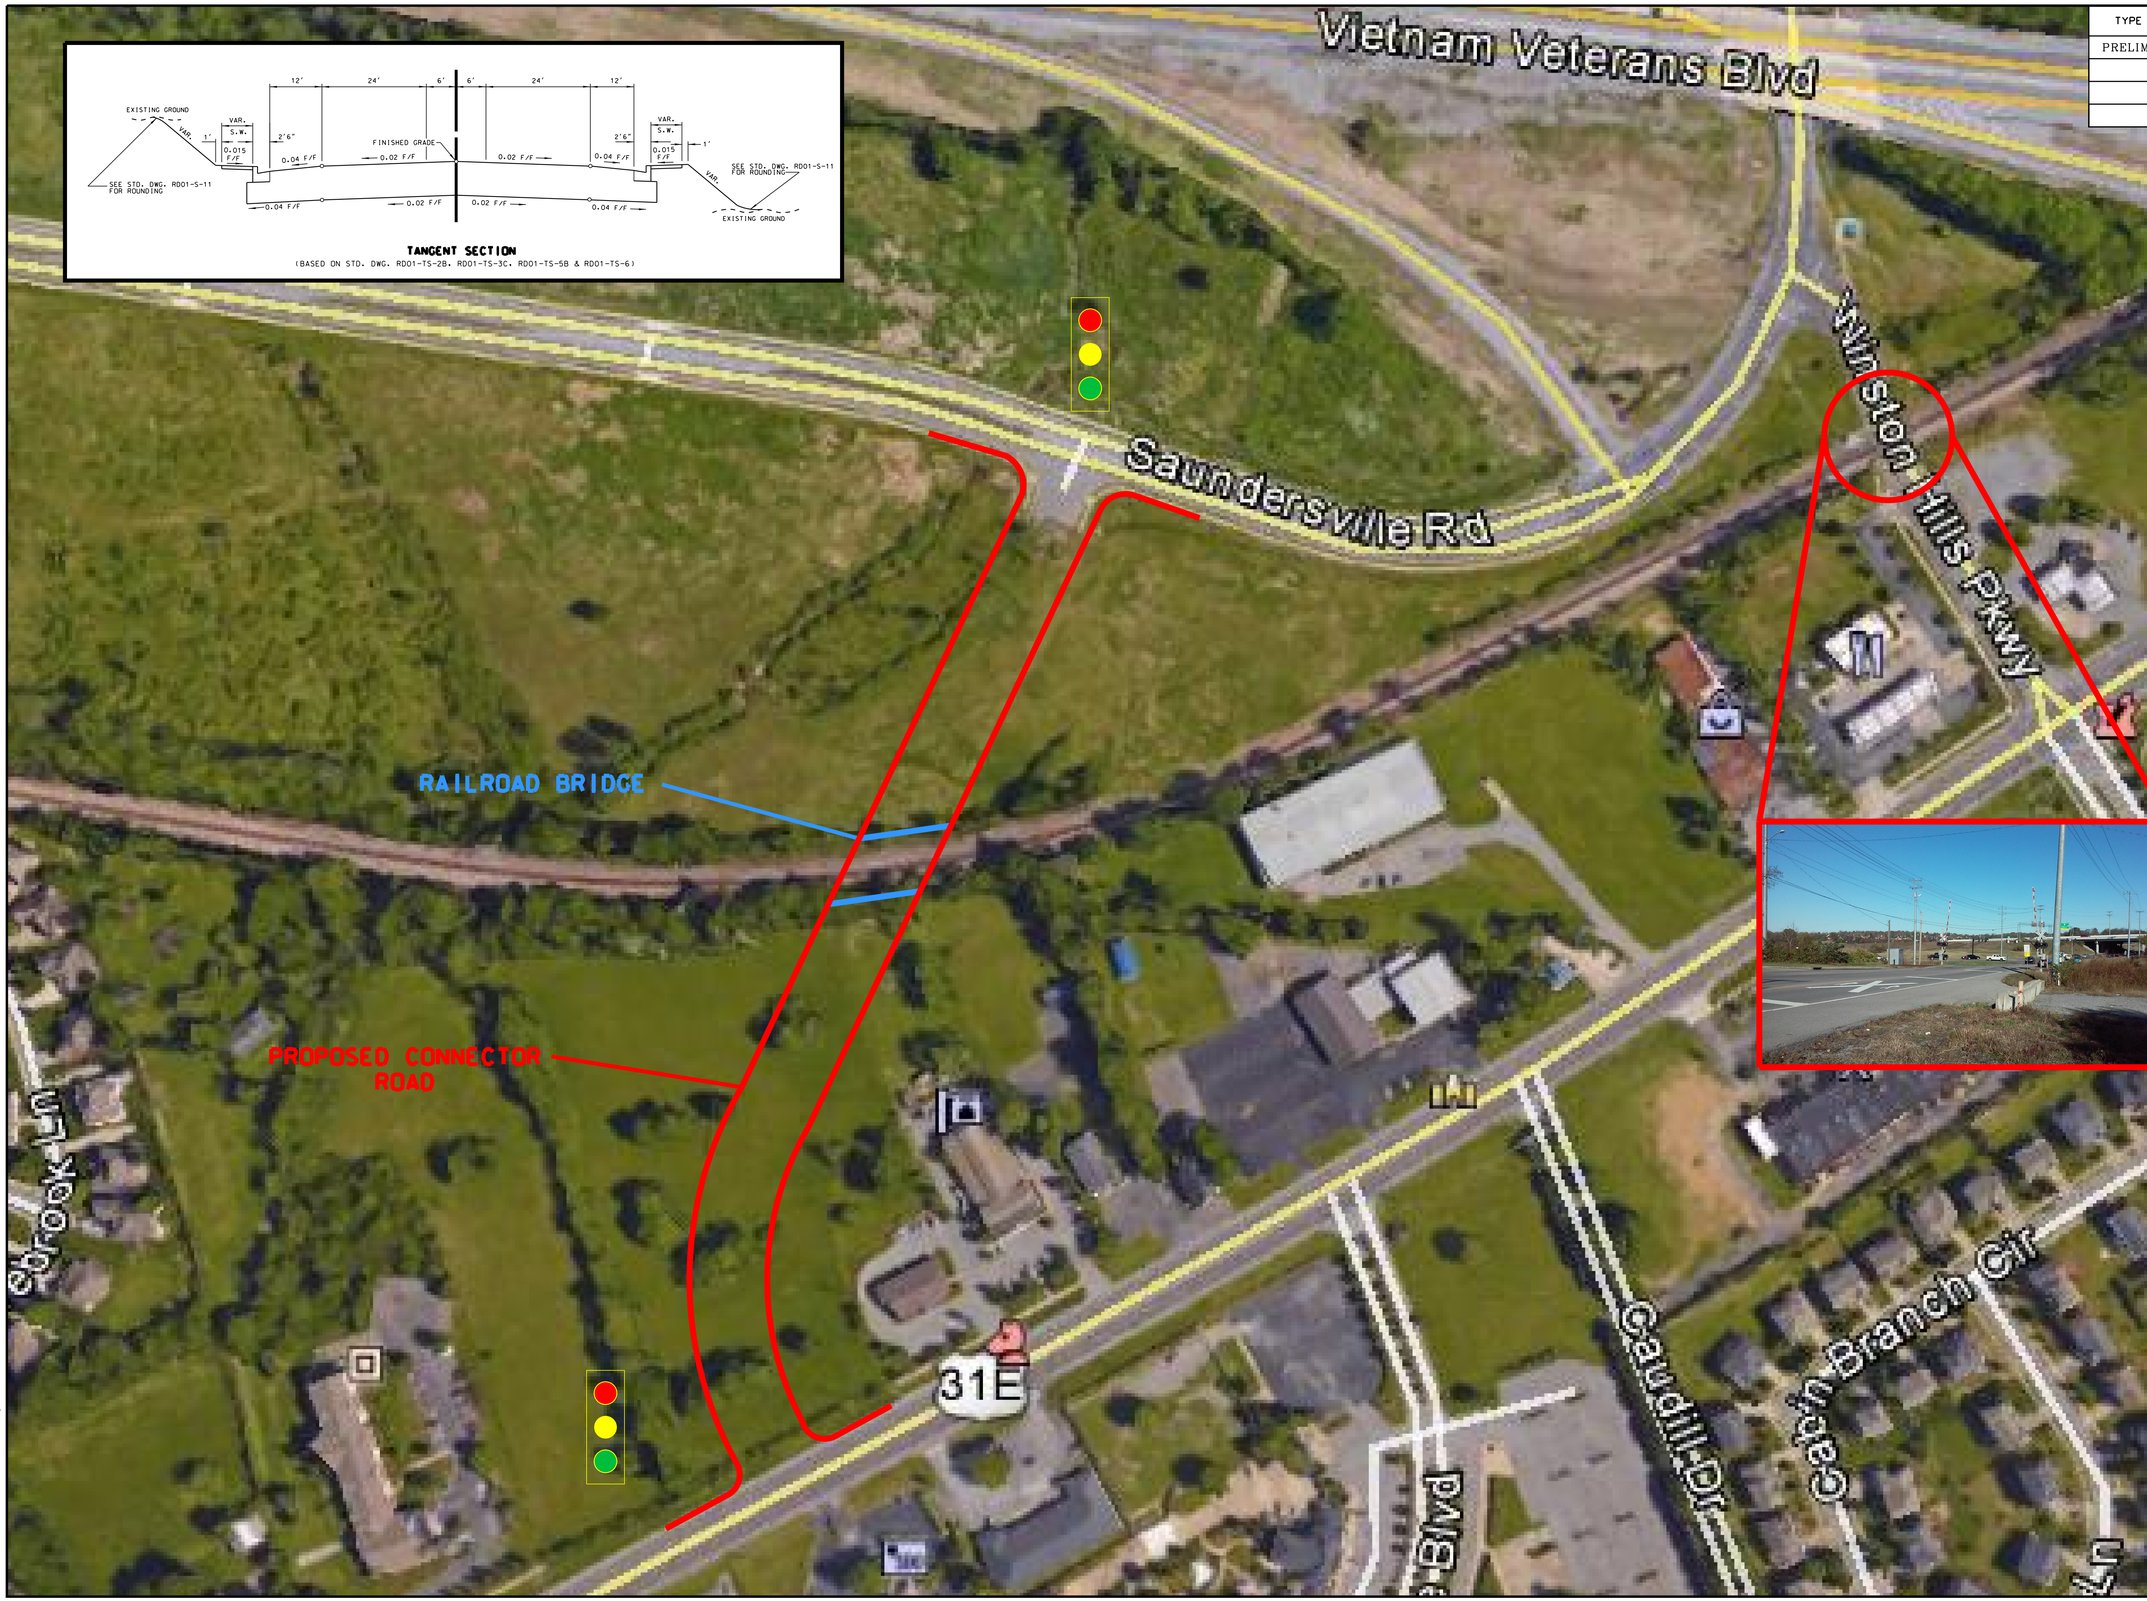

SEALED BY

CITY OF HENDERSONVILLE

SAUNDERSVILLE LOCAL INTERSTATE CONNECTOR (LIC)

STA.000+00 TO STA.000+00

SCALE: 1"=100'

10/30/2015
P:\PW\Shared File\LIC Aerial.dgn